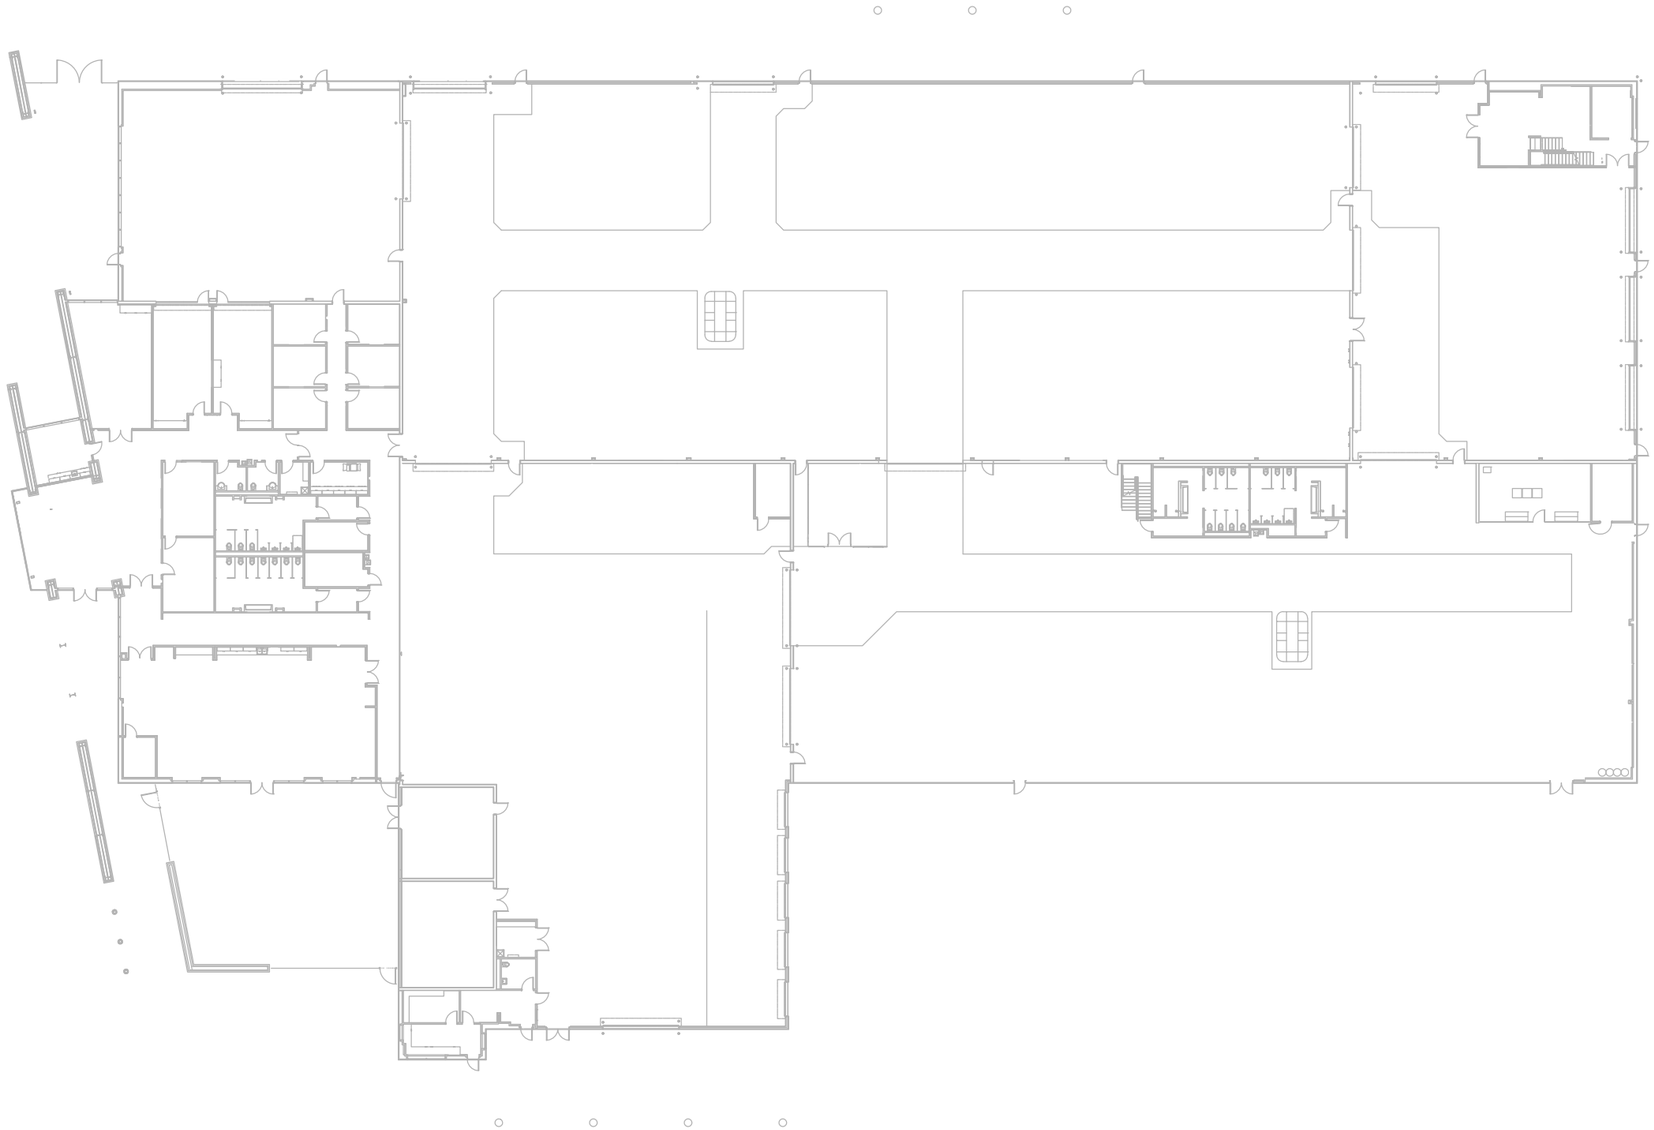

1 FLOOR PLAN
SCALE: 1"= 40'-0"

RS&H, Inc.
102 Asma Blvd, Suite 305
Lafayette, Louisiana 70508
337-233-7038 Fax 800-461-2958
www.rsandh.com
Louisiana License Nos. AE0137 * EF-0003166

LAFAYETTE REGIONAL AIRPORT

LAFAYETTE REGIONAL AIRPORT

LAFAYETTE, LOUISIANA

BUILDING INSPECTIONS
101 JET RANGER X
BELL HELICOPTER

ARCHITECTURE | INTERIOR DESIGN
MBSB GROUP
101 LA RUE FRANCE SUITE 205
LAFAYETTE, LOUISIANA 70508
(337)237-2770 FAX (337)237-2772

NOT FOR CONSTRUCTION

REVISIONS

NO.	DESCRIPTION	DATE

DATE ISSUED:	09/30/2019
REVIEWED BY:	MS
DRAWN BY:	NA
DESIGNED BY:	MS

PROJECT NUMBER
243-0004-058

© 2019 RS&H, INC.