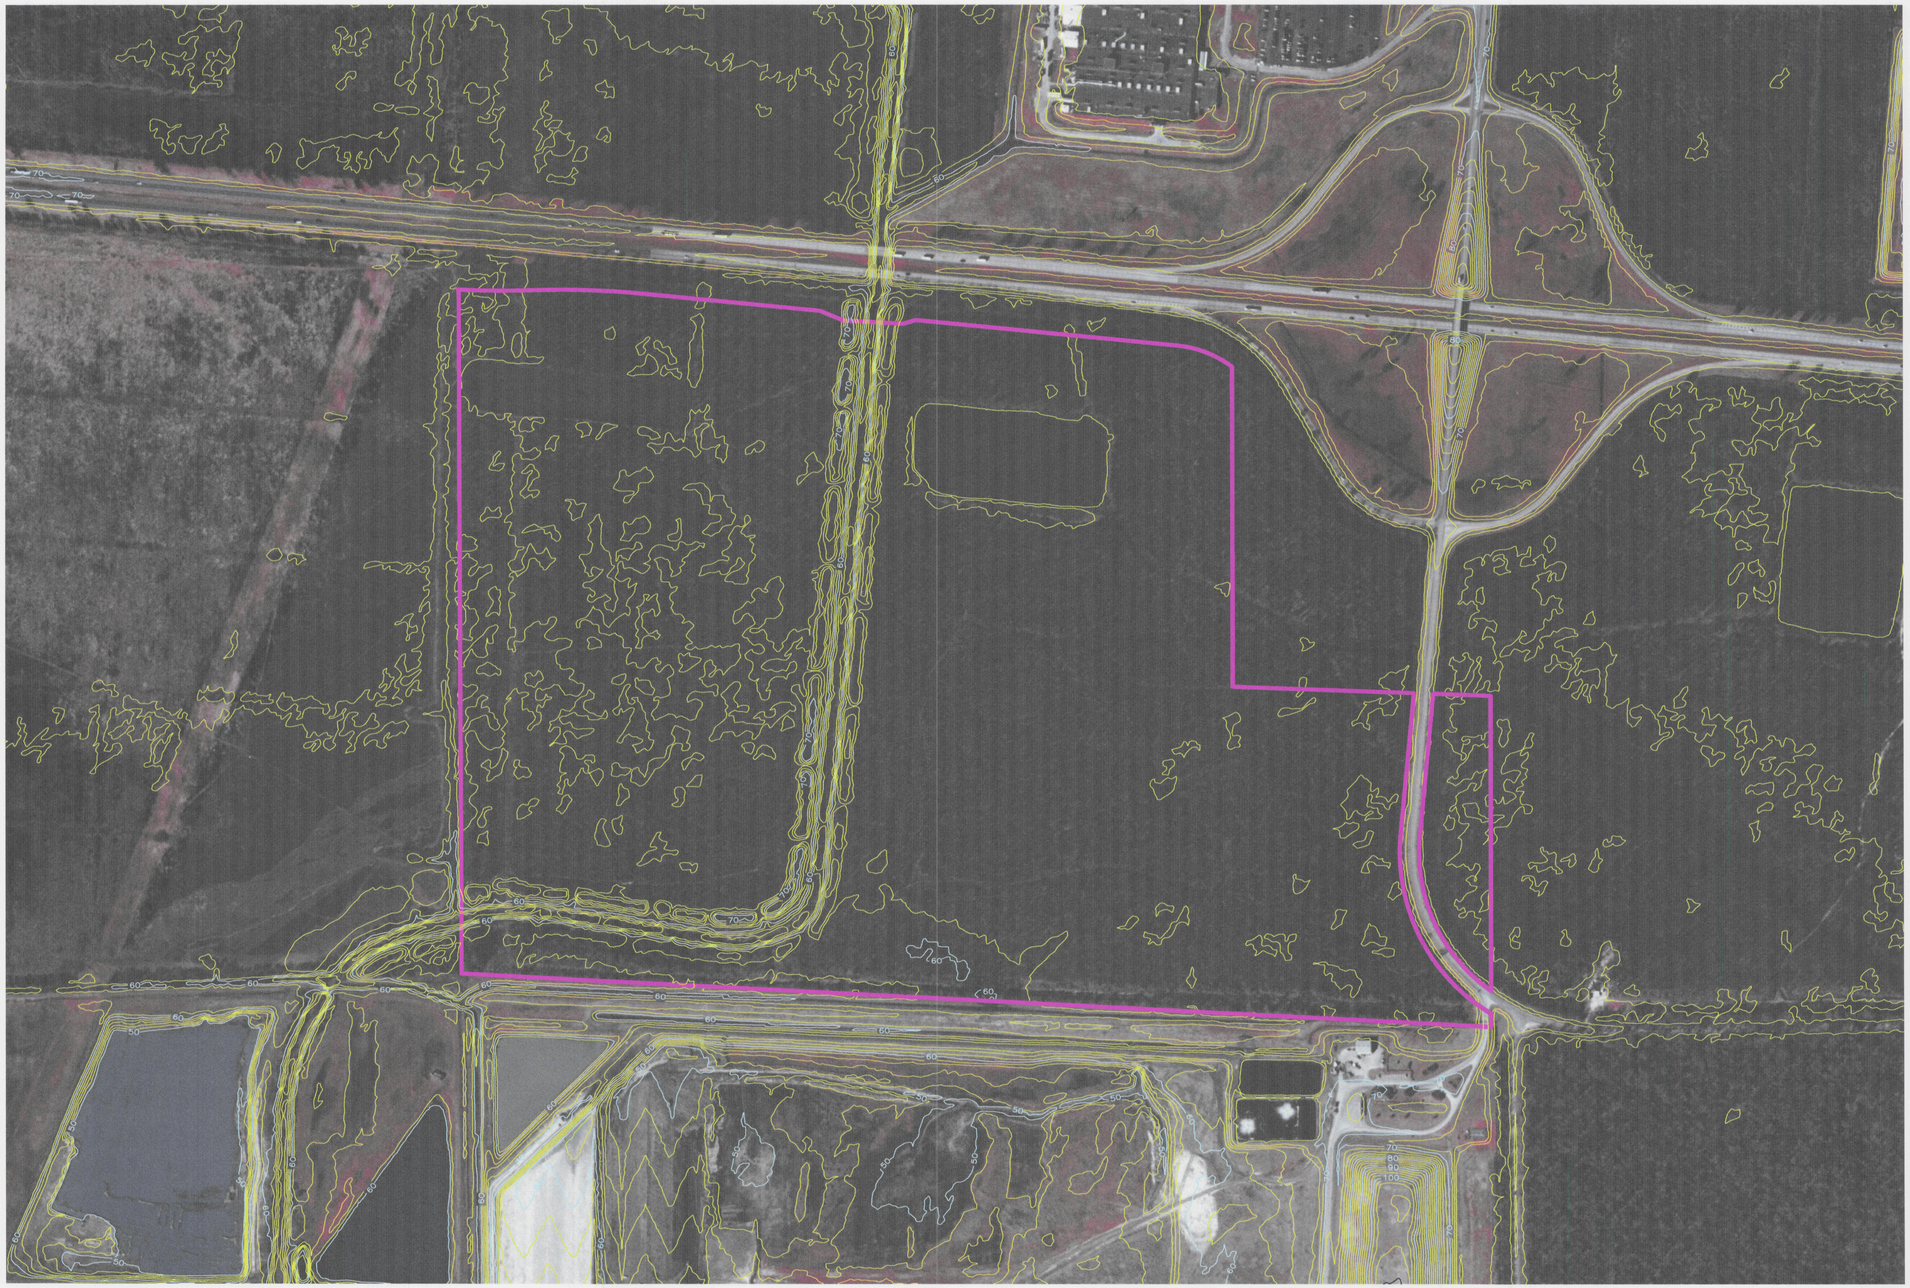

SCALE: 1" = 300'

LEGEND:

- BOUNDARY
- MAJOR CONTOUR LINE
- MINOR CONTOUR LINE

STATE OF LOUISIANA
KEVIN E. CROSBY
REG No. 4901
REGISTERED PROFESSIONAL
LAND SURVEYOR

11/8/12

NOTE: BOUNDARY INFORMATION SHOWN IS FOR INFORMATIONAL PURPOSES ONLY. THIS PLAT DOES NOT REPRESENT A BOUNDARY SURVEY.

SHEET NO.

NO.	REVISIONS	DATE	BY

LAZENBY & ASSOCIATES, INC.
CONSULTING ENGINEERS & LAND SURVEYORS
2000 NORTH 7TH STREET WEST MONROE, LOUISIANA (318) 387-2710

CONTOURS

MILLHAVEN PLANTATION SOUTH

OUACHITA PARISH, LOUISIANA

DESIGNED BY:	J.S.B.
CKD BY:	J.R.S.
DRWN BY:	R.H.M.
CKD BY:	J.R.S.
DATE:	NOV., 2012
SCALE:	1" = 300'
FILE:	MILLHAVEN SOUTH CONTOURS.PRO
PROJ NO:	12E035.00

SHEET 1 OF 1