

Exhibit C. Mouton Site Property Boundary Aerial Exhibit




MOUTON SITE PROPERTY BOUNDARY AERIAL EXHIBIT

T-11-S R-05-E



VICINITY MAP
Scale: 1"=4000'±

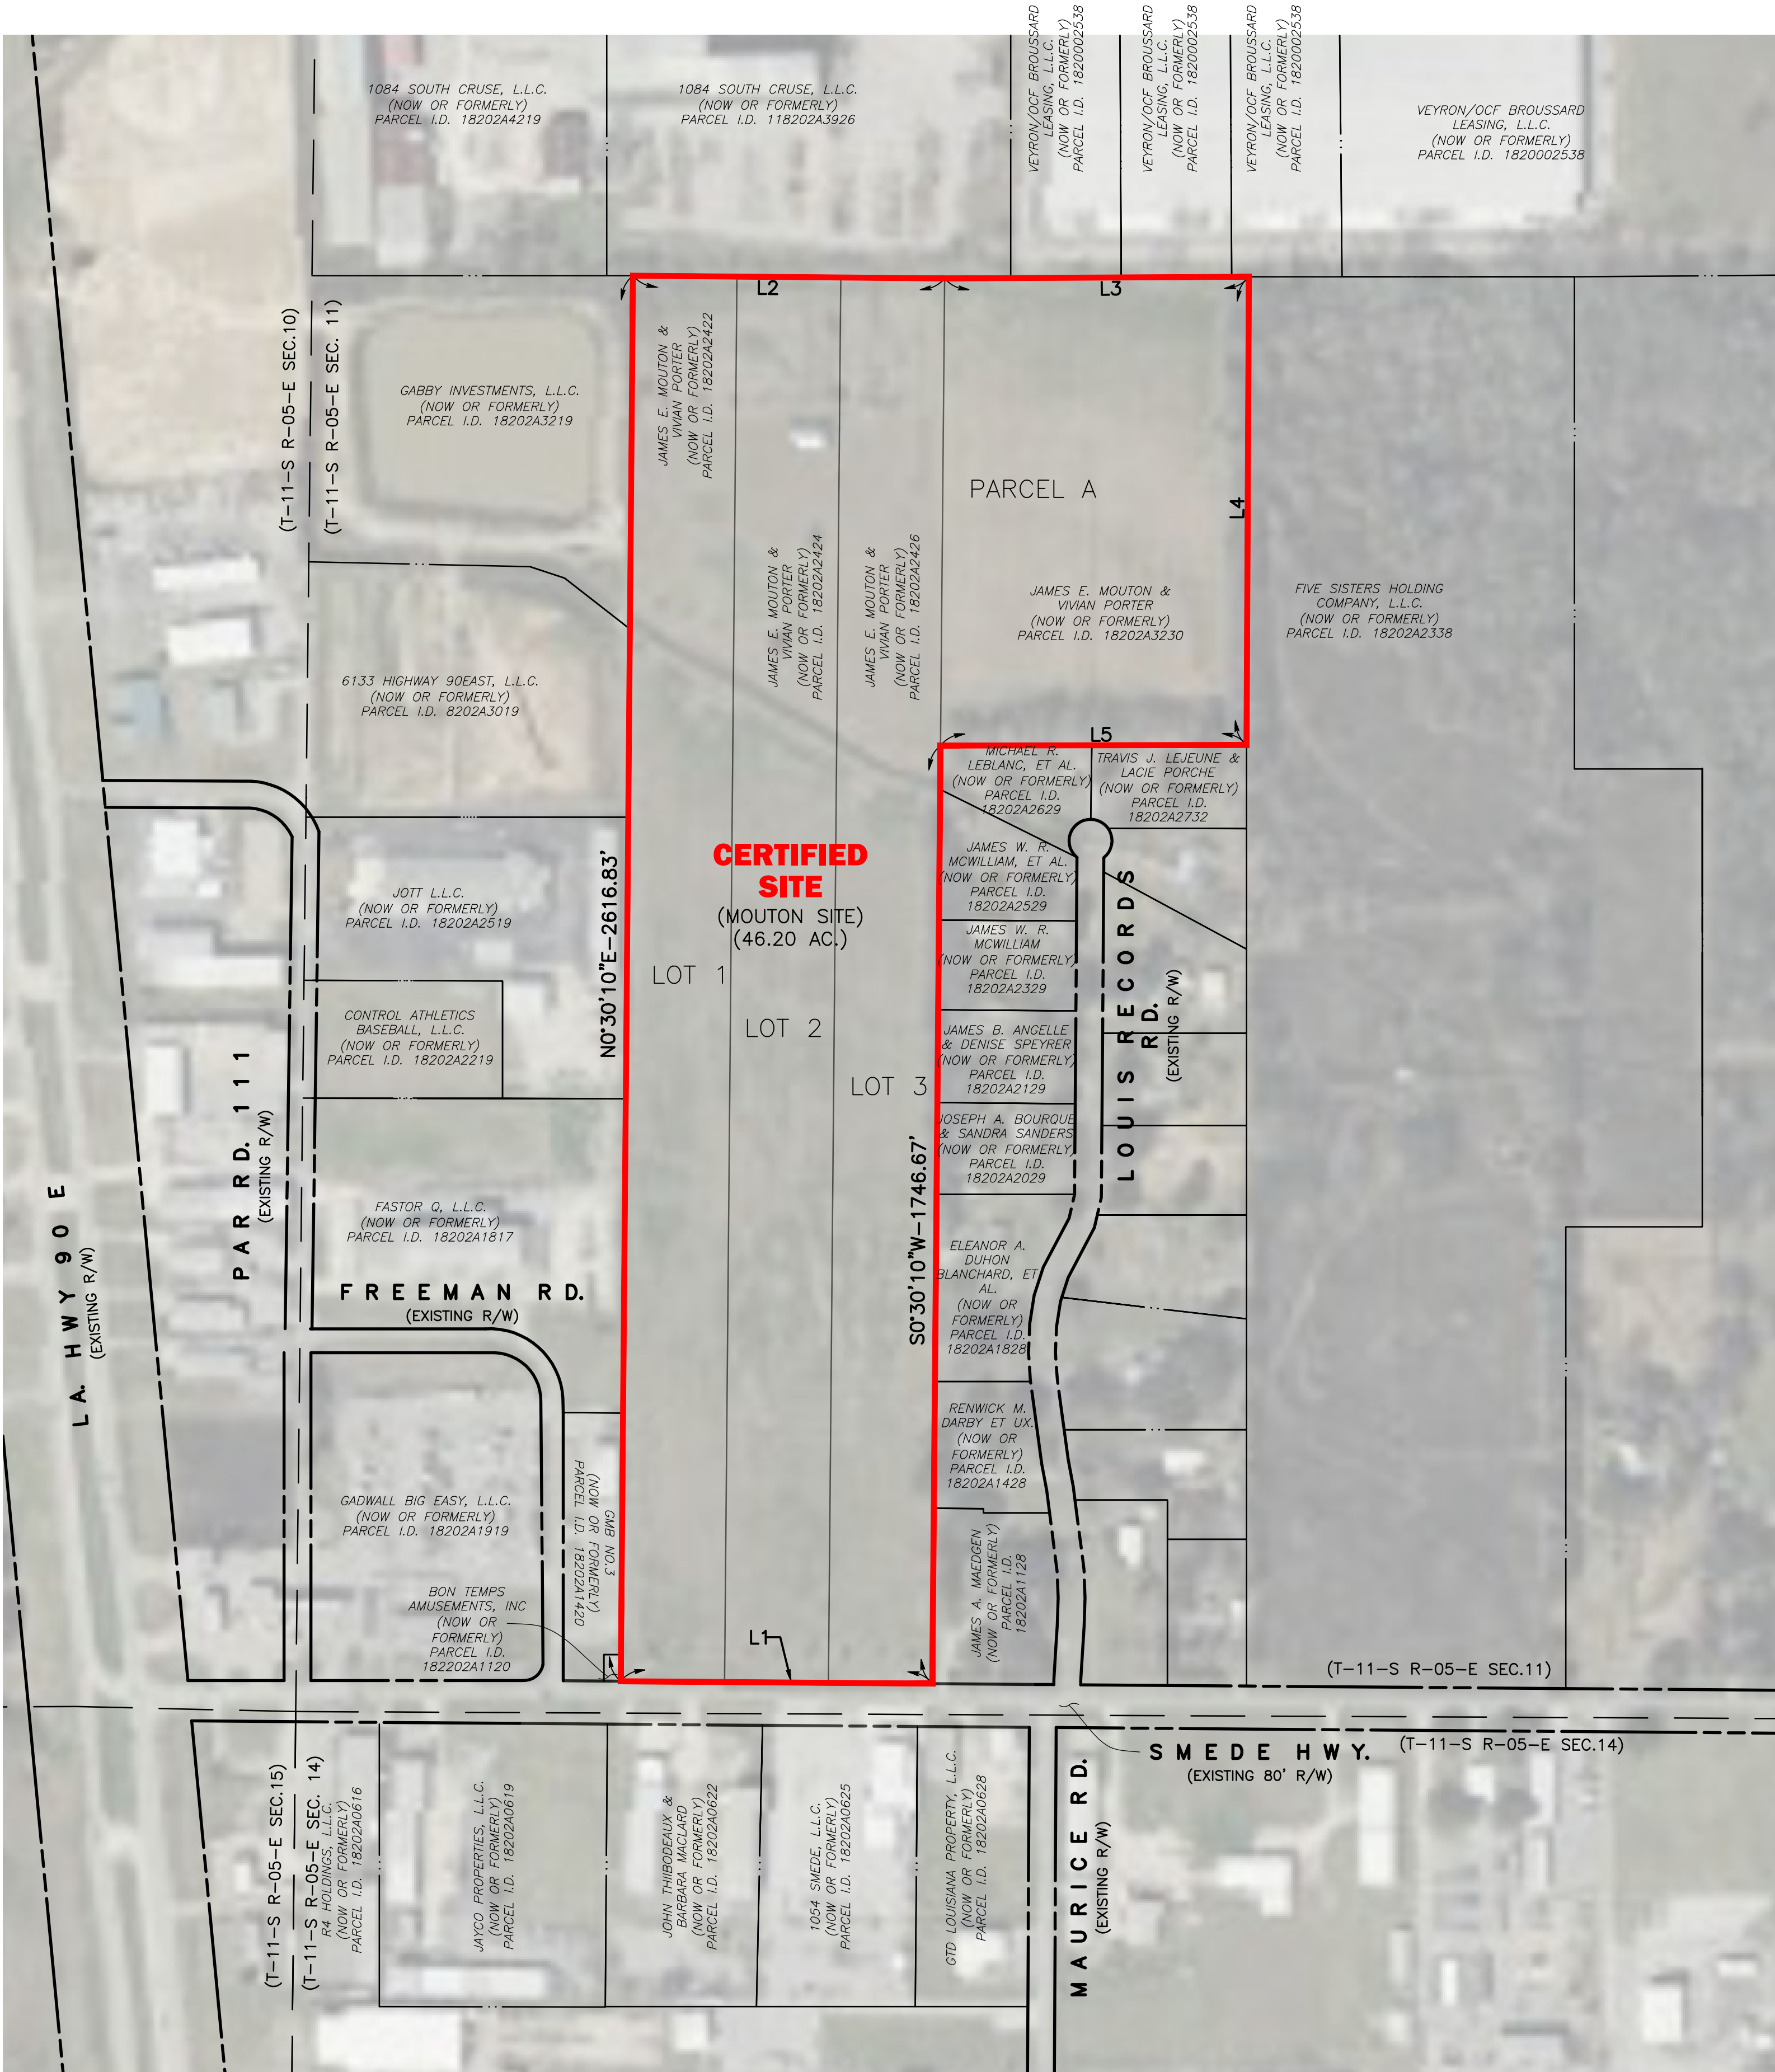

LEGEND

	CERTIFIED SITE BOUNDARY (46.20 ACRES ±)
	SECTION LINES
	RIGHT OF WAY
	ADJACENT PROPERTY LINE

Revisions:

CSRS

8555 United Plaza Blvd. Baton Rouge, LA 70809
Telephone: 225 769-0546 Fax: 225 767-0060
www.csrsinc.com

PROPERTY BOUNDARY AERIAL EXHIBIT

OF THE
MOUTON SITE
LOCATED IN
SECTION 11
T-11-S R-05-E
SOUTHWESTERN LAND DISTRICT
ST. MARTINVILLE PARISH
LOUISIANA
FOR
LED

Date:	SEPTEMBER 30, 2024
Project Number:	214002
Drawn By:	EMC
Checked By:	TBO
Sheet:	

COMPILED MAP:

THIS IS NOT A PROPERTY BOUNDARY SURVEY AND IS NOT INTENDED TO MEET THE LOUISIANA STANDARDS OF PRACTICE FOR PROPERTY BOUNDARY SURVEYS, BEARINGS AND DISTANCES OF TRACTS WERE OBTAINED FROM REFERENCE DOCUMENTS.

NO DATA HAS BEEN FIELD VERIFIED BY THE SURVEYOR IN RESULT TO THIS MAP.