
Exhibit BB.
Foster Site
All Utilities Infrastructure Map

Foster Site All Utilities Infrastructure Map

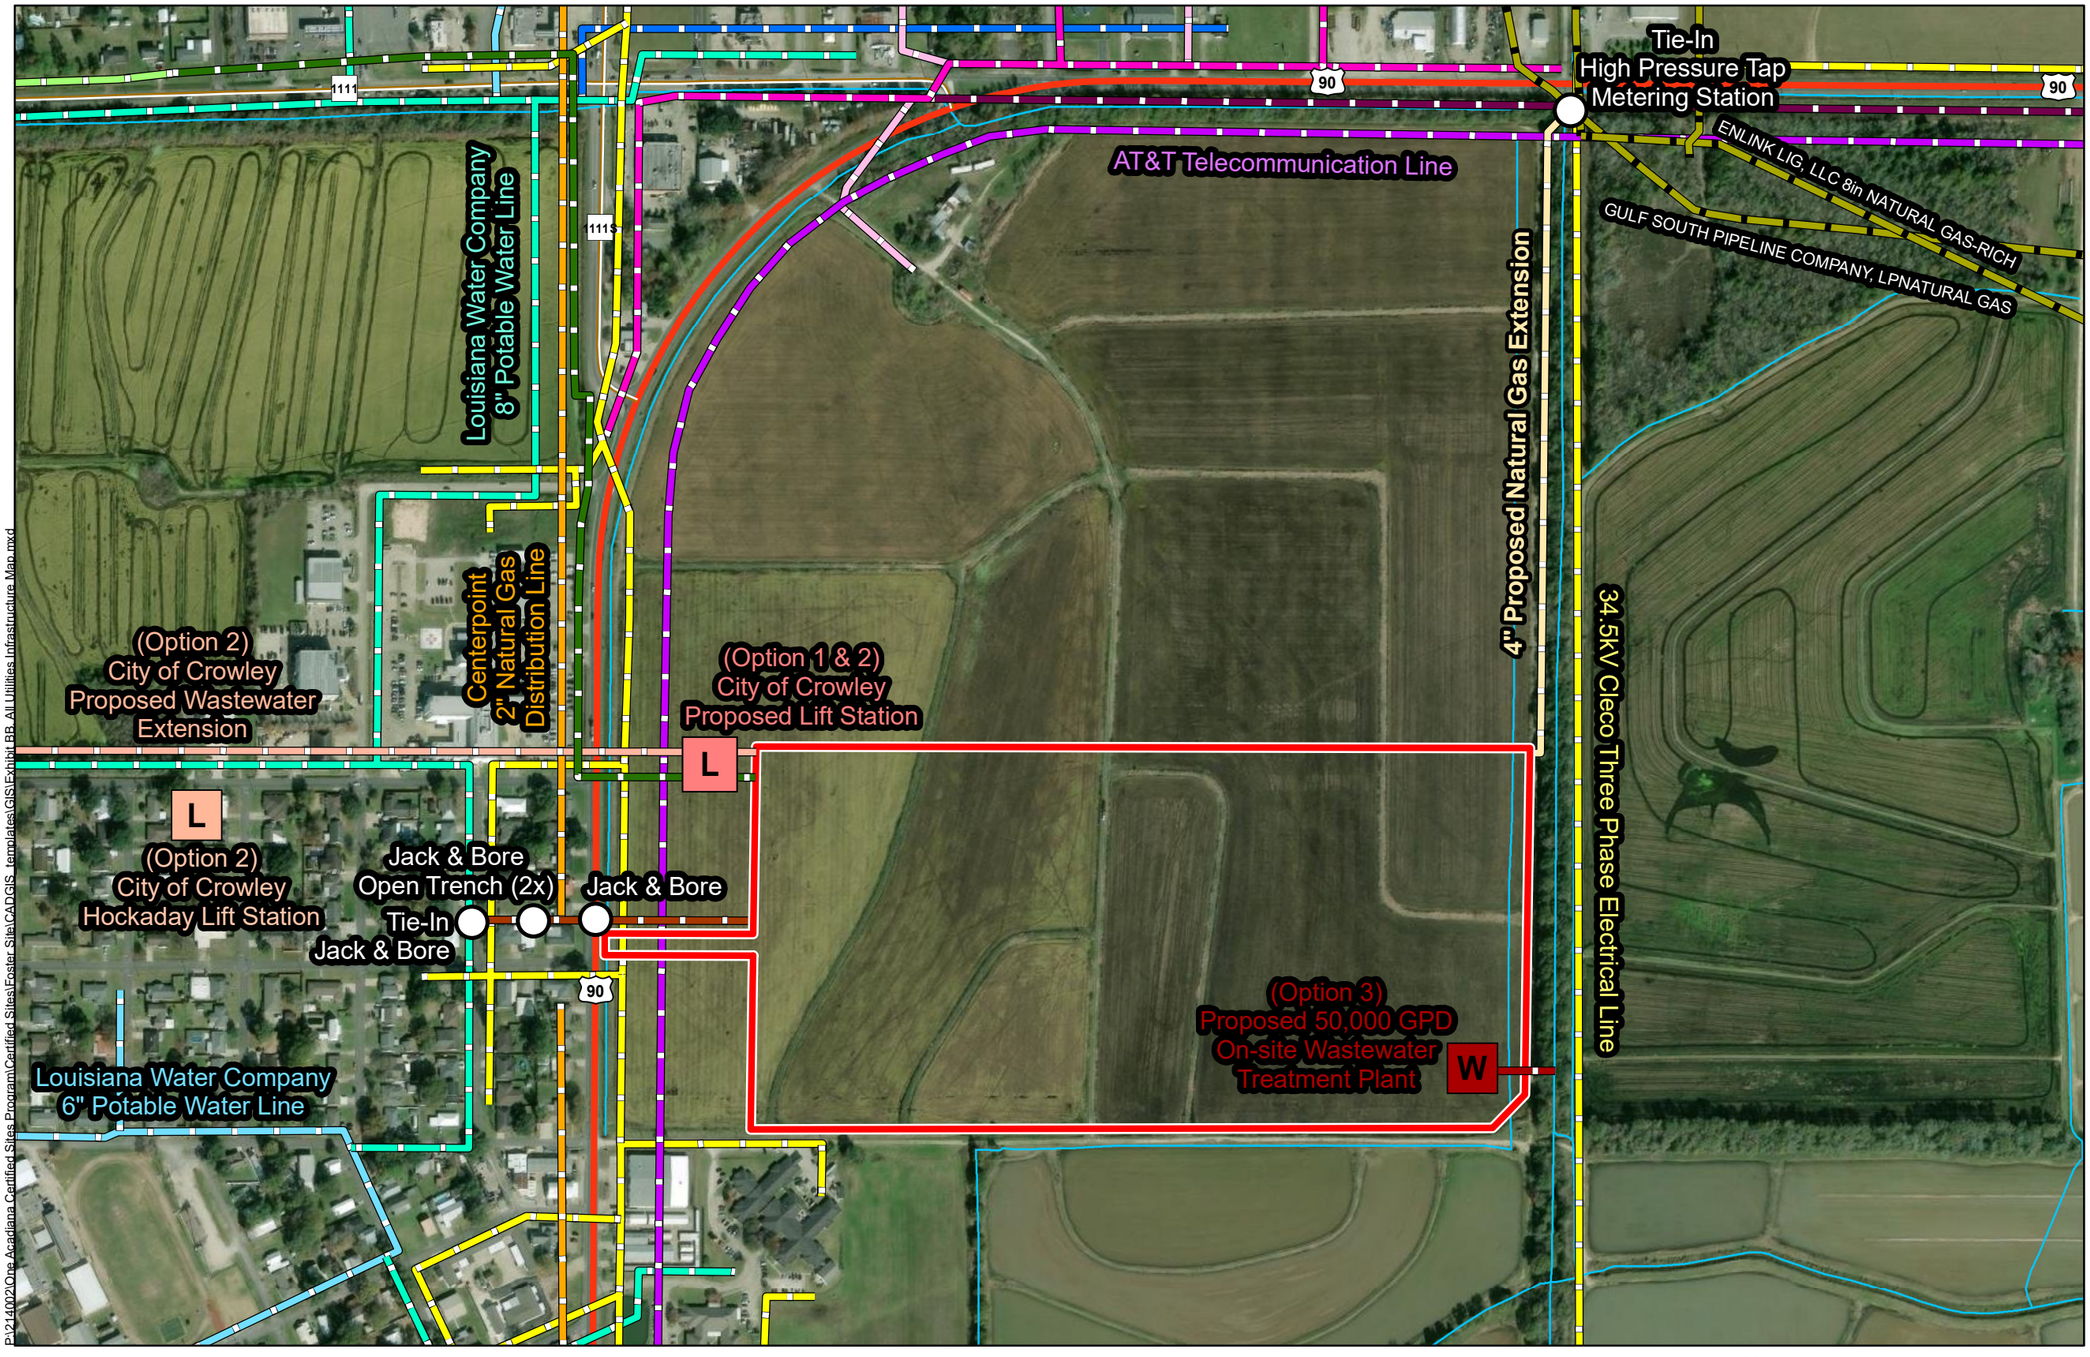

P:\214002\One Acadiana Certified Sites Program\Certified Sites\Foster Site\CAD\GIS_templates\GIS\Exhibit BB_All Utilities Infrastructure Map.mxd

General Notes:
1. No attempt has been made by CSRS, Inc. to verify site boundary, title, actual legal ownership, deed restrictions, servitudes, easements, or other burdens on the property, other than that furnished by the client or his representative.
2. Transportation data from 2013 TIGER datasets via U.S. Census Bureau at ftp://ftp2.census.gov/geo/tiger/TIGER2013.
3. Utility information from visual inspection and/or the individual utility operators. Exact field location has not been determined by survey. The lines shown are an approximate representation only and may have been offset for depiction purposes.
4. 2015 aerial imagery from USDA-APFO National Agricultural Inventory Project (NAIP) and may not reflect current ground conditions.

CSRS

N

Scale 1:5,000
0 270 540
Feet

Date:	11/25/2024
Project Number:	214002
Drawn By:	BMS
Checked By:	EEB

Foster Site
Acadia Parish, LA

One Acadiana





Acadia Parish

LEGEND

- Site Boundary (51.71± ac.)
- Stream
- AT&T Telecommunication Line
- 2" Centerpoint Natural Gas Distribution Line
- Proposed 4in Natural Gas Extension
- 34.5kV Cleco Three Phase Electrical Distribution Line

Entergy Electrical Infrastructure

- 13.2kV Entergy Single Phase Distribution Line
- 13.2kV Entergy Two Phase Distribution Line
- 13.2kV Entergy Three Phase Distribution Line

Potable Water Infrastructure

- 12" LA Water Company Potable Water Line
- 8" LA Water Company Potable Water Line
- 6" LA Water Company Potable Water Line
- Proposed 8" Potable Water Extension

Option 1 - Wastewater Improvement

- City of Crowley 12" Wastewater Gravity Mai
- City of Crowley Proposed Wastewater Extension
- L City of Crowley Proposed Lift Station

Option 2 - Wastewater Improvement

- City of Crowley Proposed Wastewater Extension
- L City of Crowley Lift Station
- L City of Crowley Proposed Lift Station

Option 3 - Wastewater Improvement

- Proposed Discharge Line
- W Proposed 50,000 GPD On-site Wastewate Treatment Plant

National Pipeline Mapping System

- NATURAL GAS
- NATURAL GAS-RICH

Existing Roadway

- US Highway
- Rural State Highway