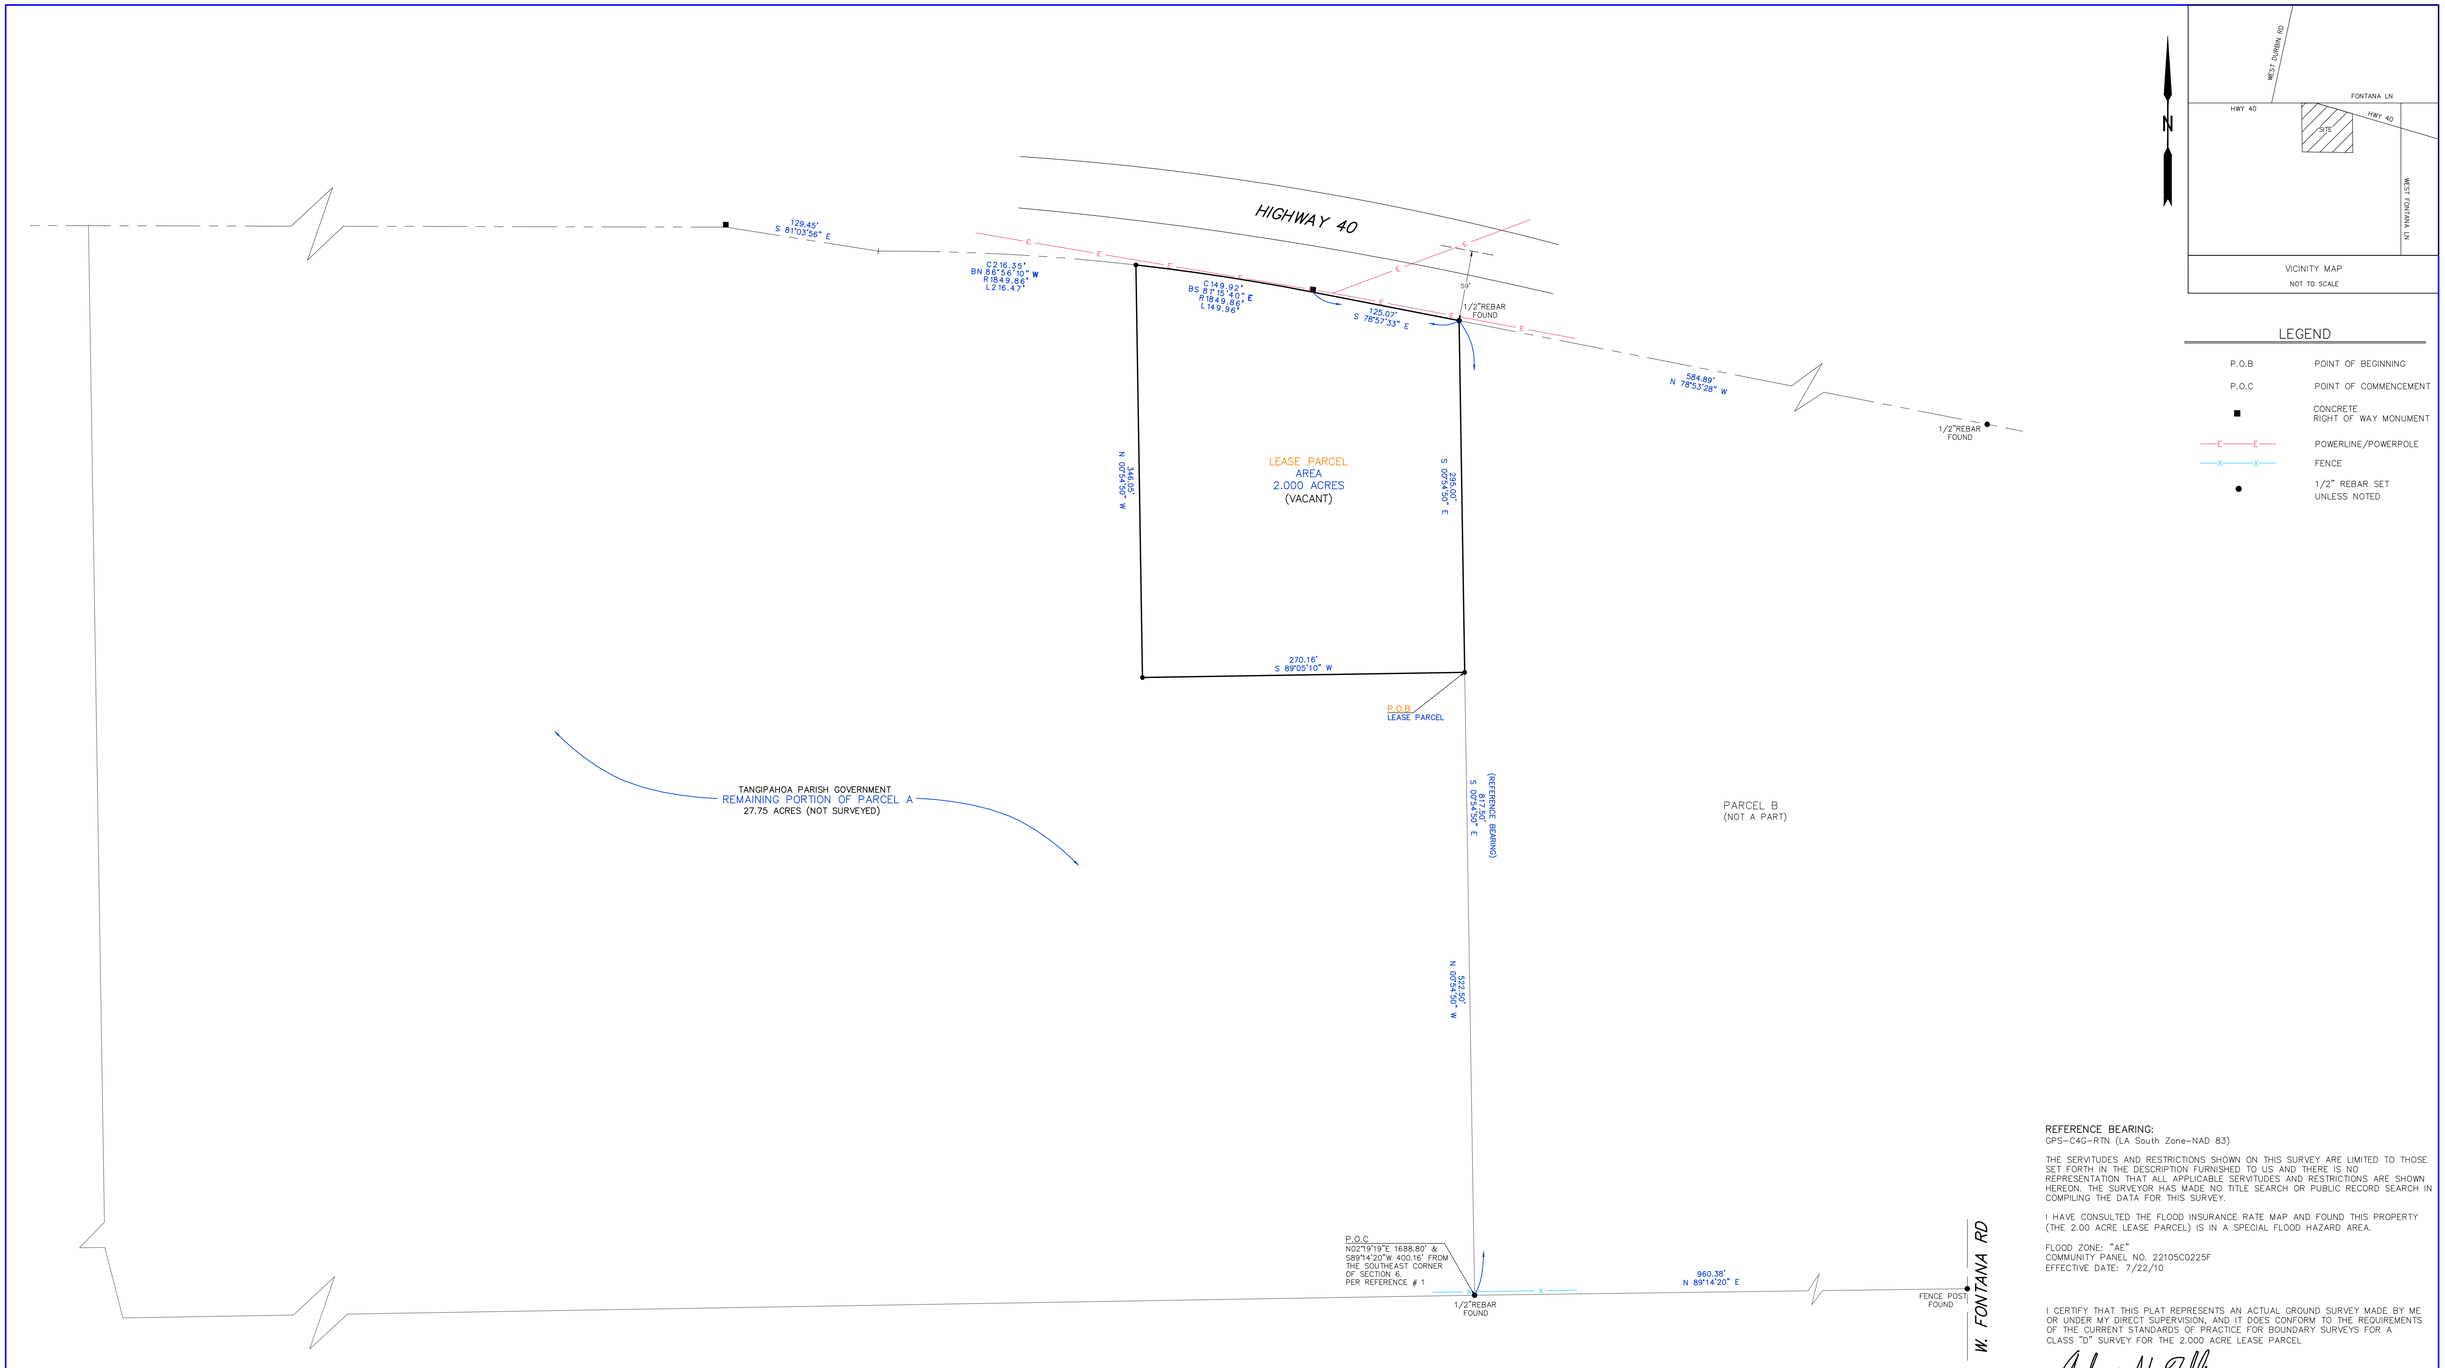

REFERENCE BEARING:
GPS-C4G-RTN (LA South Zone-NAD 83)

THE SERVITUDES AND RESTRICTIONS SHOWN ON THIS SURVEY ARE LIMITED TO THOSE SET FORTH IN THE DESCRIPTION FURNISHED TO US AND THERE IS NO REPRESENTATION THAT ALL APPLICABLE SERVITUDES AND RESTRICTIONS ARE SHOWN HEREON. THE SURVEYOR HAS MADE NO TITLE SEARCH OR PUBLIC RECORD SEARCH IN COMPILING THE DATA FOR THIS SURVEY.

I HAVE CONSULTED THE FLOOD INSURANCE RATE MAP AND FOUND THIS PROPERTY (THE 2.00 ACRE LEASE PARCEL) IS IN A SPECIAL FLOOD HAZARD AREA.

FLOOD ZONE: "AE"
COMMUNITY PANEL NO. 22105C0225F
EFFECTIVE DATE: 7/22/10

I CERTIFY THAT THIS PLAT REPRESENTS AN ACTUAL GROUND SURVEY MADE BY ME OR UNDER MY DIRECT SUPERVISION, AND IT DOES CONFORM TO THE REQUIREMENTS OF THE CURRENT STANDARDS OF PRACTICE FOR BOUNDARY SURVEYS FOR A CLASS "D" SURVEY FOR THE 2.000 ACRE LEASE PARCEL

ANDREW N. FALLER P.L.S.; LA. REG. NO. 4980
REGISTERED PROFESSIONAL LAND SURVEYOR

SHEET 1 OF 1

PLAT PREPARED FOR :
SPANGLER ENGINEERING

ANDREW FALLER SURVEYING, LLC
PROFESSIONAL LAND SURVEYOR
P.O. BOX 4065
HAMMOND, LOUISIANA 70404
PHONE (985) 415-3727
EMAIL: ANDREW@AFSURVEY.NET

REFERENCES:
1)SURVEY BY JOHN CUMMINGS
DATE:09/17/09.

STATE OF LOUISIANA
ANDREW N. FALLER
REG No. 4980
REGISTERED PROFESSIONAL LAND SURVEYOR

DATE: 02/05/21	
SCALE 1" = 60'	
JOB # 3321	
REVISIONS	DATE

BOUNDARY SURVEY OF A PROPOSED 2.000 ACRE LEASE PARCEL

SECTION 6, TOWNSHIP 5 SOUTH-RANGE 7 EAST
GREENSBURG LAND DISTRICT
TANGIPAHOA PARISH, LOUISIANA